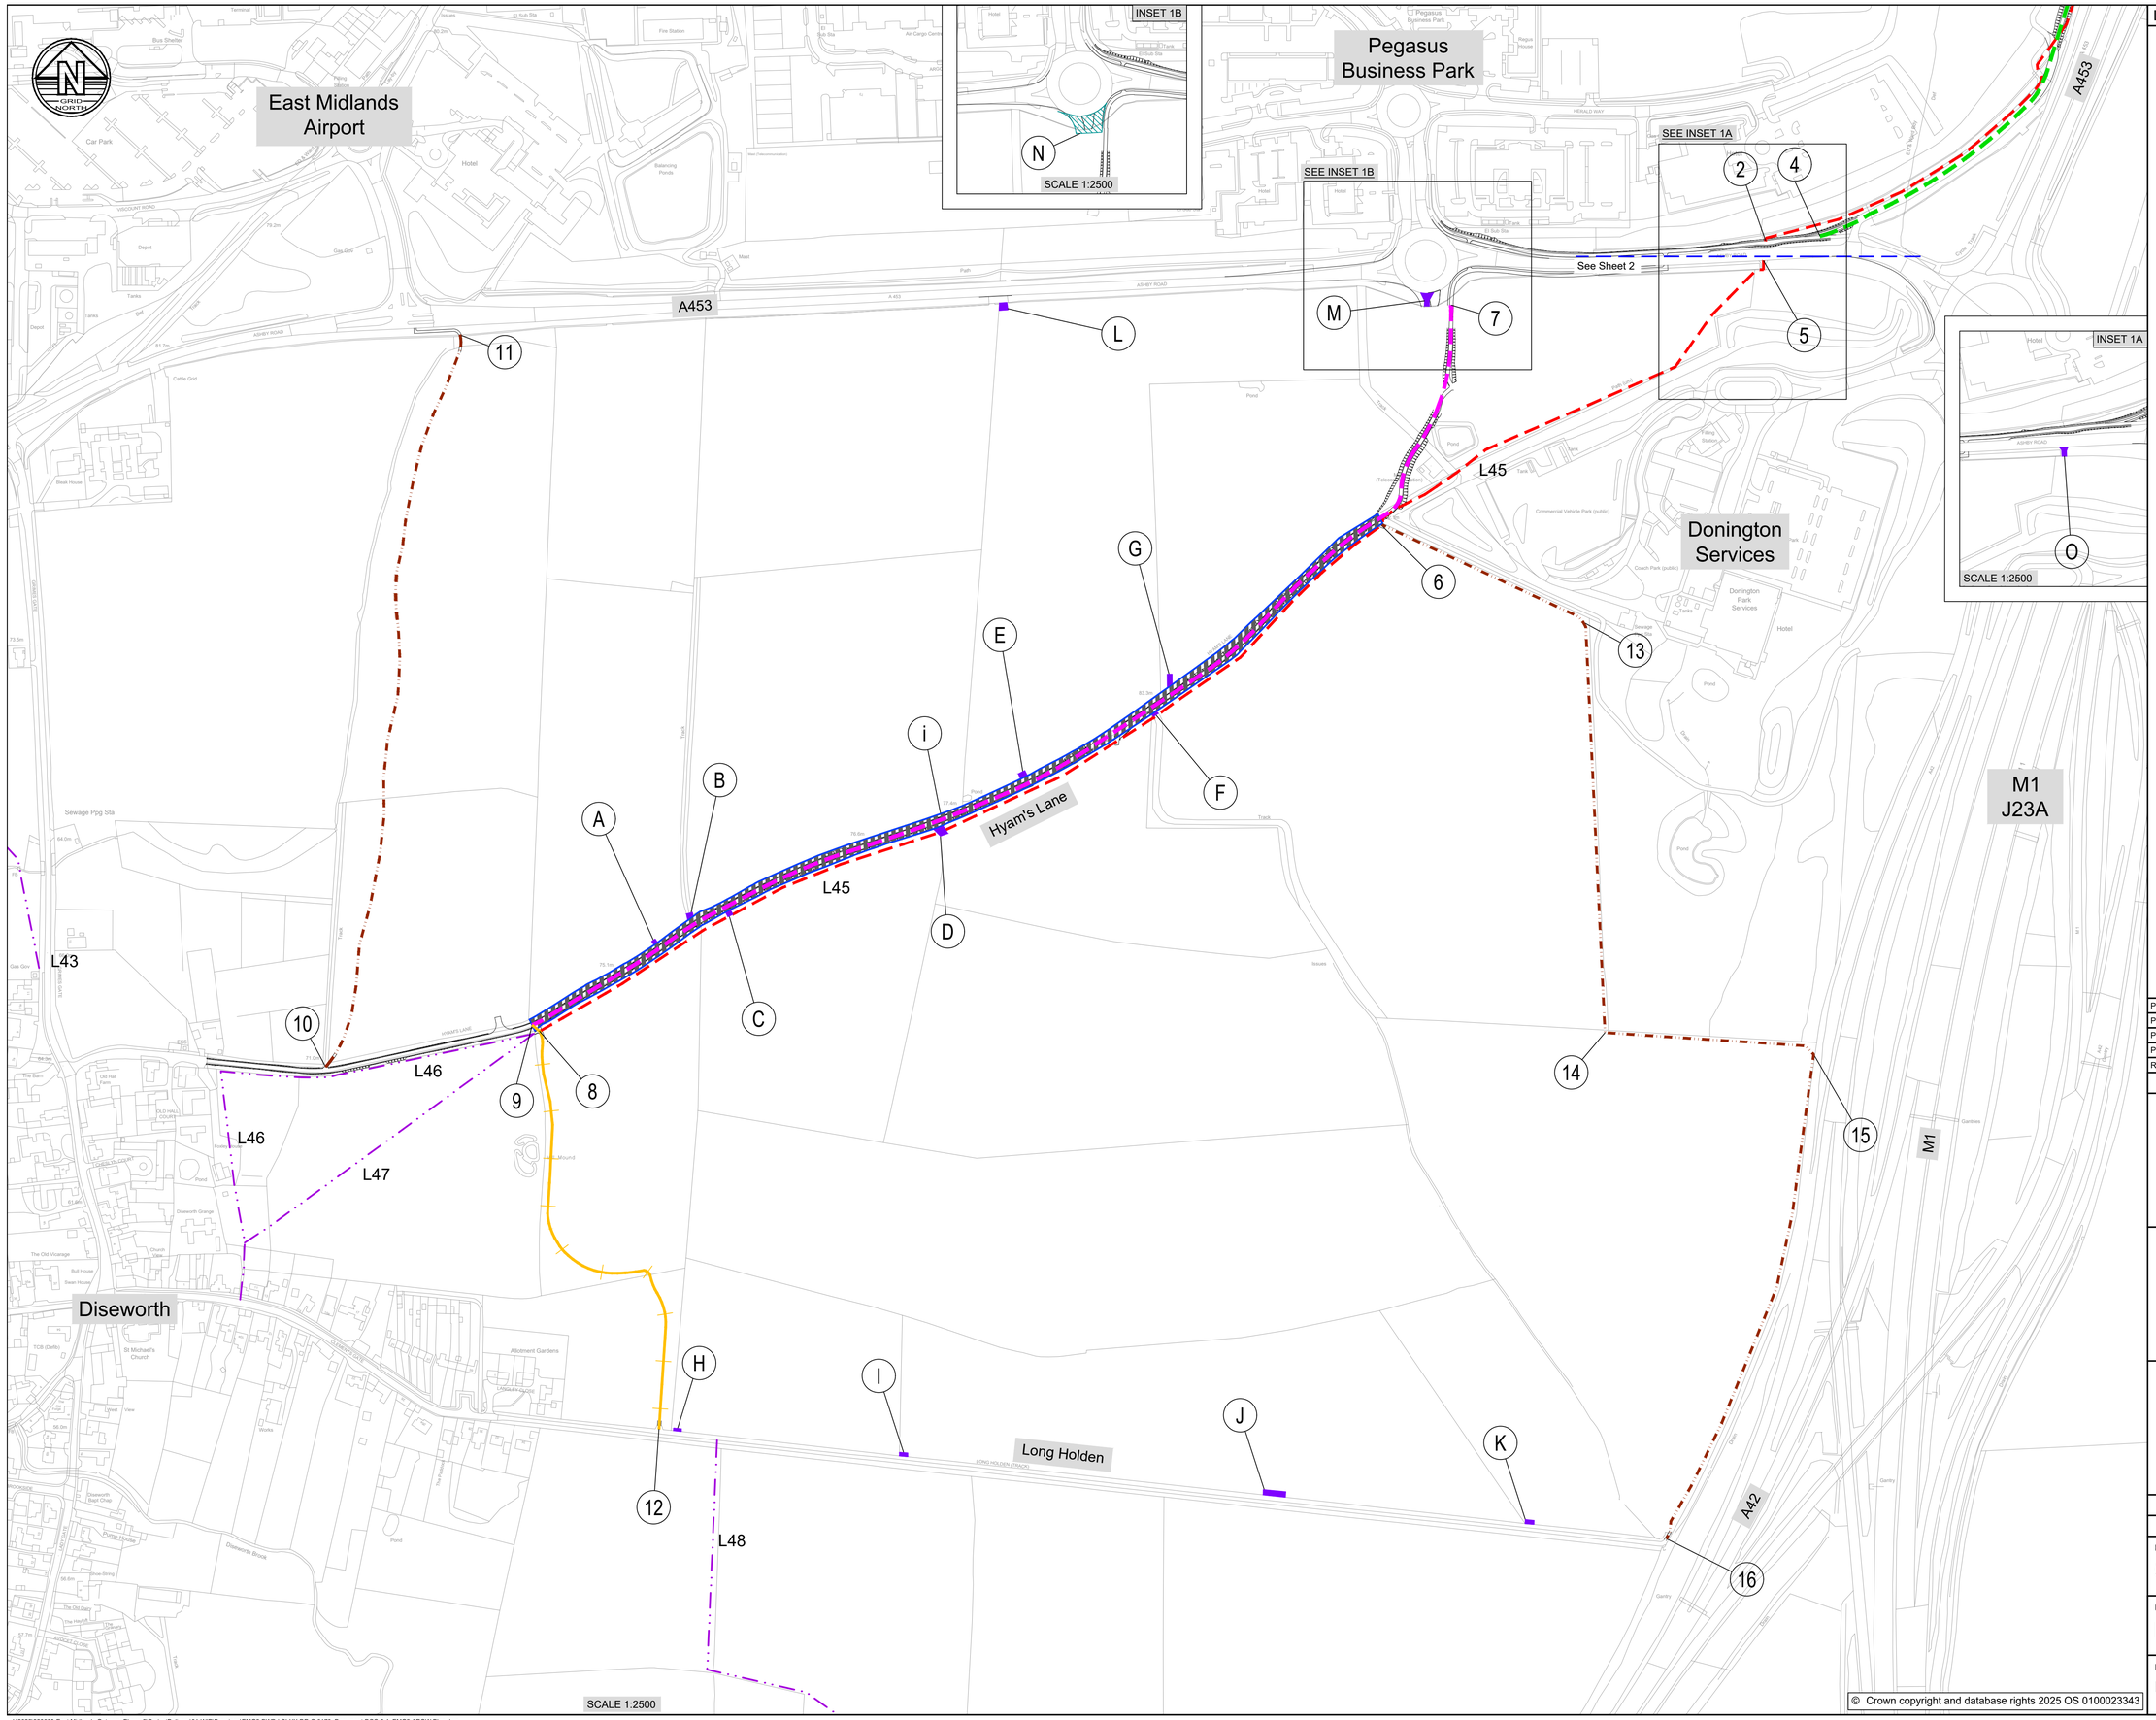

Legend

- EXISTING HIGHWAY TO BE STOPPED UP
- EXISTING PRIVATE MEANS OF ACCESS STOPPED UP
- NEW PRIVATE MEANS OF ACCESS
- NEW PUBLIC FOOTPATH CREATED
- NEW PUBLIC BRIDLEWAY CREATED
- NEW CYCLE TRACK CREATED (ALL PURPOSE HIGHWAY FOR USE BY PEDESTRIANS AND CYCLISTS ONLY) MAINTAINABLE AT PRIVATE EXPENSE
- NEW PUBLIC CYCLE TRACK CREATED (ALL PURPOSE HIGHWAY FOR USE BY PEDESTRIANS AND CYCLISTS ONLY) MAINTAINABLE AT PUBLIC EXPENSE
- EXISTING PUBLIC RIGHT OF WAY RETAINED
- EXISTING PUBLIC RIGHT OF WAY STOPPED UP

(xi) ROMAN NUMERAL REFERENCE LABELS: REFER TO SCHEDULE 4 OF THE DEVELOPMENT CONSENT ORDER

(1) NUMERIC REFERENCE LABELS: REFER TO SCHEDULE 5 OF THE DEVELOPMENT CONSENT ORDER

(A) ALPHABETIC REFERENCE LABELS: REFER TO SCHEDULE 6 OF THE DEVELOPMENT CONSENT ORDER

THE LEGEND IS IDENTICAL ON ALL SHEETS OF THE ACCESS AND RIGHTS OF WAY PLANS AND THEREFORE NOT ALL ITEMS DETAILED IN THE LEGEND ARE REPRESENTED ON EACH SHEET

0 50 100 150 200

SCALE: METRES

Rev	Date	Details of issue / revision	Drw	Rev
P04	31.07.25	Long Holden updated; issued for DCO submission	SRH	SRH
P03	05.06.25	Minor Updates	JFP	SRH
P02	14.01.25	Minor Updates	JFP	SRH
P01	20.12.24	Preliminary Issue	JFP	SRH

ISSUES & REVISIONS

SEGRO

THE EAST MIDLANDS GATEWAY PHASE 2 AND HIGHWAY ORDER 202[ ]

Drawing Title

ACCESS AND RIGHTS OF WAY PLANS SHEET 1 OF 2

Scale	1:2500	Drawn	J. Palmer
Size	A1	Reviewed	S. Hilditch

Regulation: **5(2) (k)**

Document: **DCO 2.4A**

Drawing Status: **DCO SUBMISSION**

Drawing No.: **EMG2-BWB-LSI-01-DR-C-00171**

Revision: **P04**

© Crown copyright and database rights 2025 OS 0100023343

J:\2022\220500-East Midlands Gateway Phase 2\ProjectDelivery\01-WIP\Drawings\EMG2-BWB-LSI-XX-DR-C-0170_Document DCO 2.4_EMG2 AROW Plan.dwg