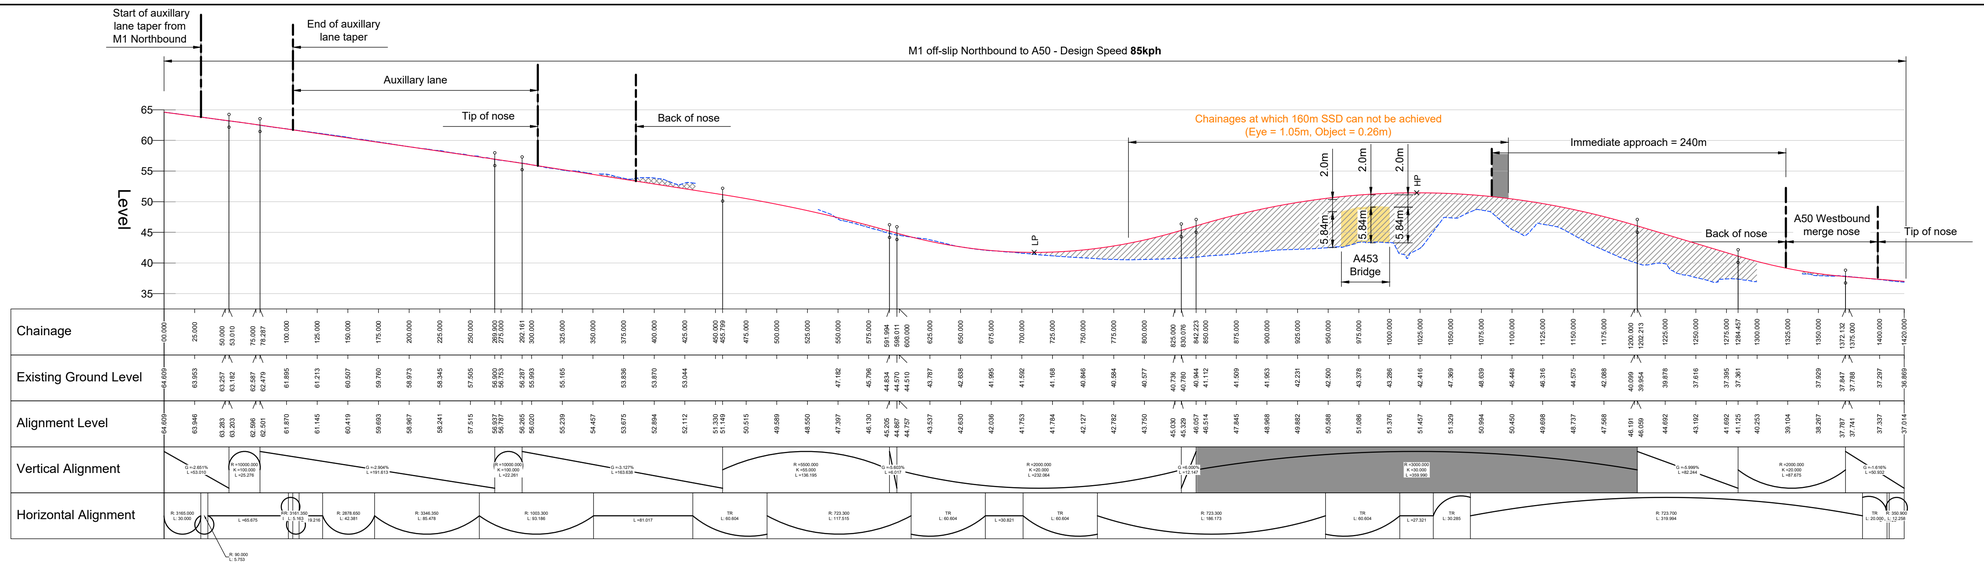

M1 NB TO A50 WB LINK LONGSECTION
SCALE: H 1:2500,V 1:500. DATUM: 35.000

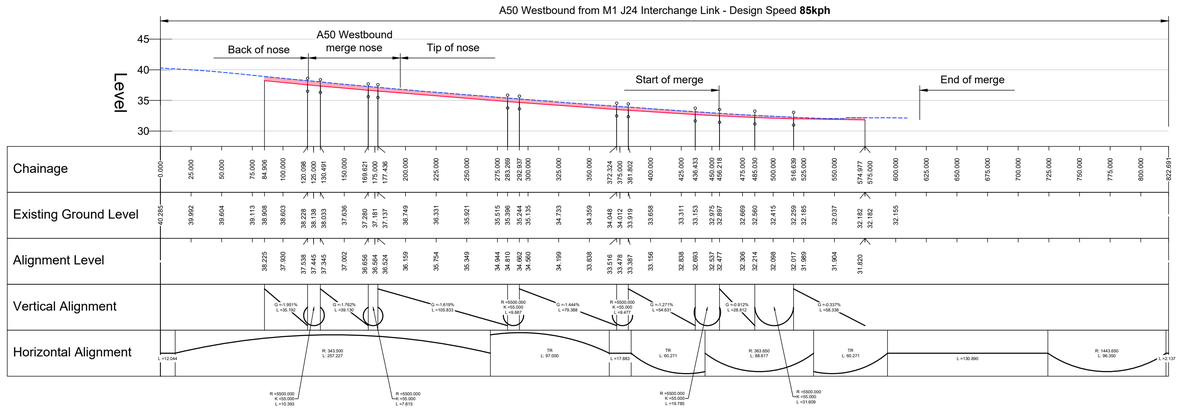

A50 WESTBOUND FROM M1 J24 INTERCHANGE LINK PROFILE
SCALE: H 1:2500,V 1:500. DATUM: 30.000

Legend

1. Do not scale this drawing. All dimensions must be checked/ verified on site. If in doubt ask.
2. This drawing is to be read in conjunction with all relevant architects, engineers and specialists drawings and specifications.
3. All dimensions in metres unless noted otherwise. All levels in metres unless noted otherwise.
4. Any discrepancies noted on site are to be reported to the engineer immediately.
5. The height of proposed bridges, embankments and depths of cuttings are indicative subject to the limits of deviation referred to in the order.
6. All structure positions and sizes shown are indicative only.
7. The proposed works including their specific alignment will be subject to detailed design within the limits of deviation identified on the works plans.

- Existing ground level
- Proposed ground level
- Area of cutting
- Area of Fill
- Departure from standards
- HP LP High / Low point

Refer to document DCO 2.8B, 2.8C Highway Plan General Arrangement for location of profiles on this drawing.

Refer to document DCO 2.11 for the A453 bridge plan.

Rev	Date	Details of issue / revision	Drw	Rev
P02	31.07.25	Issued for DCO Submission	JFP	SRH
P01	24.06.25	Issued for information	MS	SRH

ISSUES & REVISIONS

SEGRO

THE EAST MIDLANDS GATEWAY PHASE 2 AND HIGHWAY ORDER 202[ ]

Drawing Title

HIGHWAY PLANS LONG SECTIONS SHEET 1 M1 NB TO A50 WB INTERCHANGE LINK

Scale	1:2500	Drawn	M.S
Size	A1	Reviewed	S.H

Regulation: **6(2)**

Document: **DCO 2.10A**

Drawing Status: **DCO SUBMISSION**

Drawing No.: **EMG2-BWB-HGT-M1NBS-DR-H-0651**

Revision: **P02**