

**East Midlands Gateway
Phase 2 (EMG2)**

Document DCO 6.10D/MCO 6.10D

ENVIRONMENTAL STATEMENT

Technical Appendices

Appendix 10D

Illustrative Landscape Masterplan and Cross Sections

August 2025

10

The East Midlands Gateway Phase 2
and Highway Order 202X and The East Midlands Gateway
Rail Freight and Highway (Amendment) Order 202X

[SEGRO.COM/SLPEMG2](https://segro.com/slpemg2)

SEGRO



Ordnance Survey material - Crown Copyright. All rights reserved. Licence Number: 100019980 (Centremapslive.com)

0 50 100 150 200 250m

- Legend
- Draft Order Limits EMG2 DCO
 - Existing Trees / Woodland
 - Existing Hedgerows / Other Planting
 - Proposed Woodland / Structural and Scrub Planting
 - Proposed Tree / Scattered Scrub
 - Proposed Hedgerows
 - Proposed Grassland
 - Proposed Sustainable Drainage (Dry) Features (Indicative)
 - Existing Public Rights of Way (PROW)
 - Proposed Footways / Redirected PROW and/or Cycleways (Off-Road Routes)
 - Proposed Mitigation Mounding (Indicative)



P10	21.08.25	Final Issue	CMW	TRJ
Rev	Date	Details of issue / revision	Drw	Rev

ISSUES & REVISIONS

SEGro


THE EAST MIDLANDS
GATEWAY PHASE 2 AND
HIGHWAY ORDER 202[]

Drawing Title
**ILLUSTRATIVE
LANDSCAPE
MASTERPLAN**

Scale	1:2500	Drawn	CMW
Size	A1	Reviewed	TRJ
Regulation	5(2) (o)	Document	DCO 2.6

Drawing Status
DCO SUBMISSION

Drawing No.	Revision
EMG1-10666-FPCR-XX-XX-DR-L-0001	P10

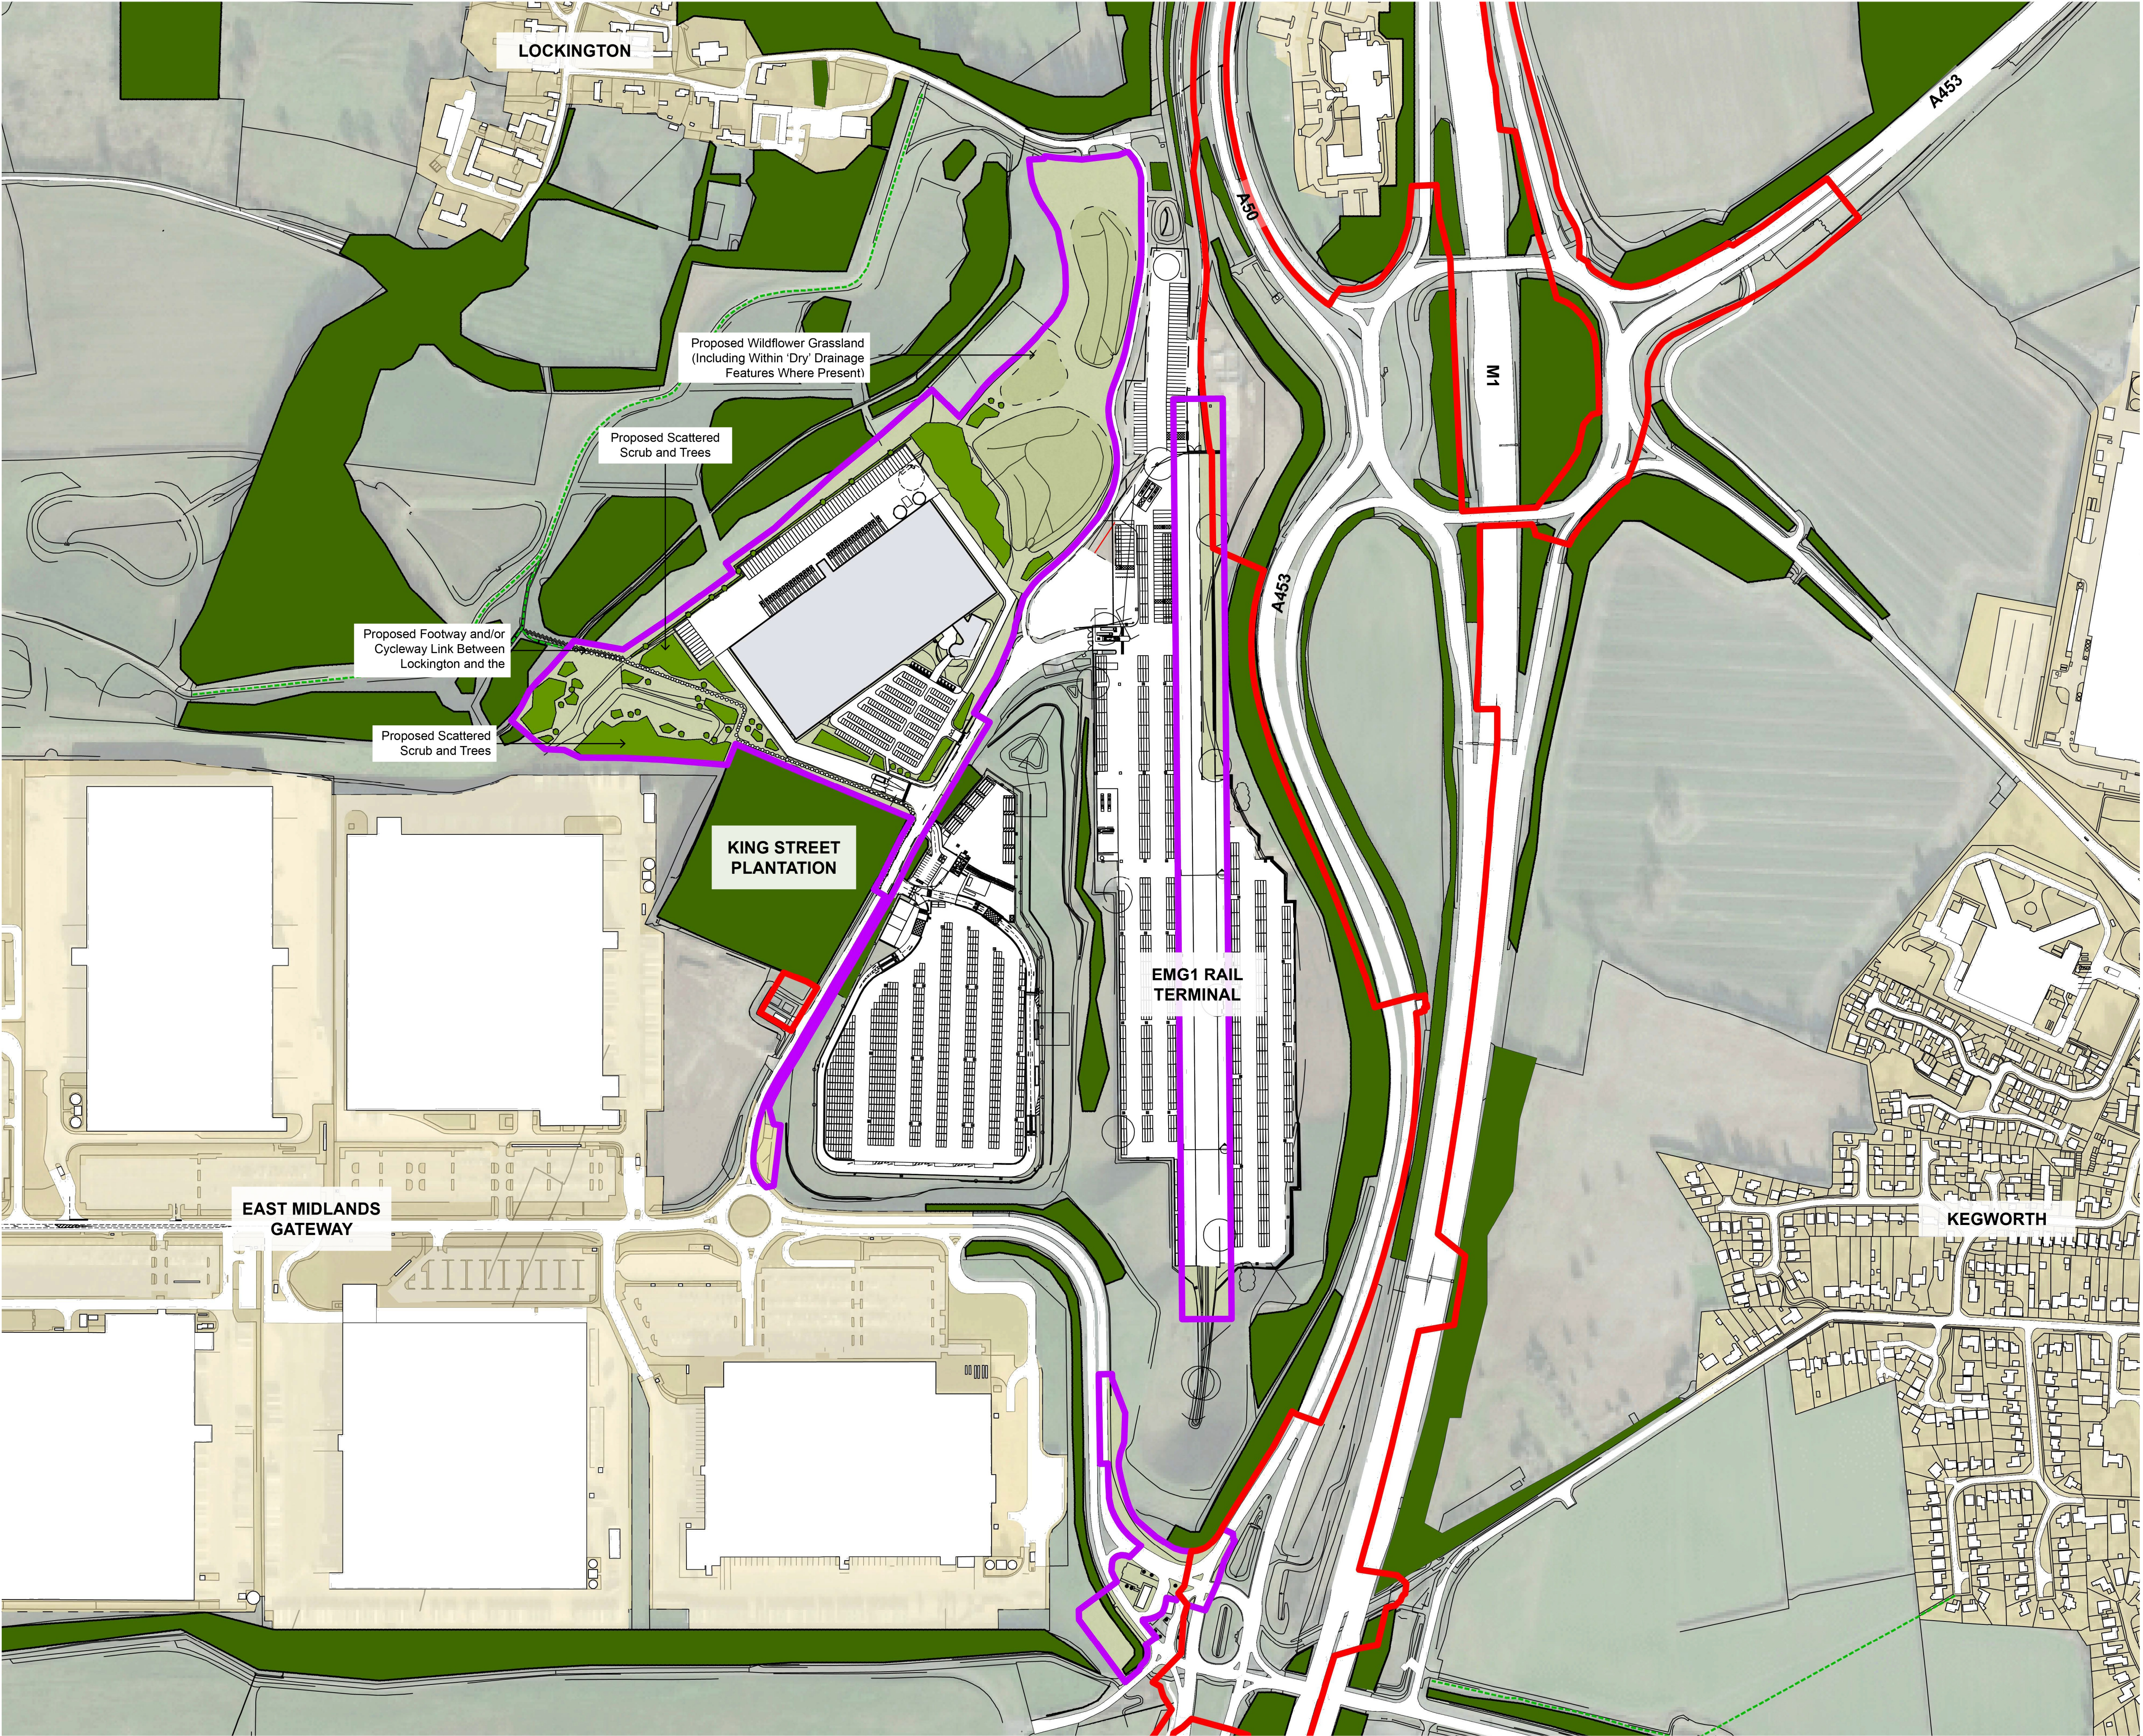

- Legend
- Draft Order Limits EMG1 MCO
 - Draft Order Limits EMG2 DCO
 - Existing Trees / Woodland
 - Existing Hedgerows / Other Planting
 - Proposed Woodland / Structural and Scrub Planting
 - Proposed Tree / Scattered Scrub
 - Proposed Hedgerows
 - Proposed Grassland
 - Proposed Sustainable Drainage (Dry) Features (Indicative)
 - Existing Public Rights of Way (PROW)
 - Proposed Footways / Redirected PROW and/or Cycleways (Off-Road Routes)



P5	21.08.25	Final Issue	CMW	TRJ
Rev	Date	Details of issue / revision	Drw	Rev

ISSUES & REVISIONS

SEGRO


THE EAST MIDLANDS
GATEWAY RAIL FREIGHT
INTERCHANGE AND
HIGHWAY (AMENDMENT)
ORDER 2021 []

Drawing Title
ILLUSTRATIVE
LANDSCAPE
MASTERPLAN

Scale	1:3000	Drawn	CMW
Size	A1	Reviewed	TRJ
Regulation	Document		
16(2)(j)	MCO 2.6		

Drawing Status
MCO SUBMISSION


Drawing No.	Revision
EMG1-10666-FPCR-XX-XX-DR-L-0007	P5

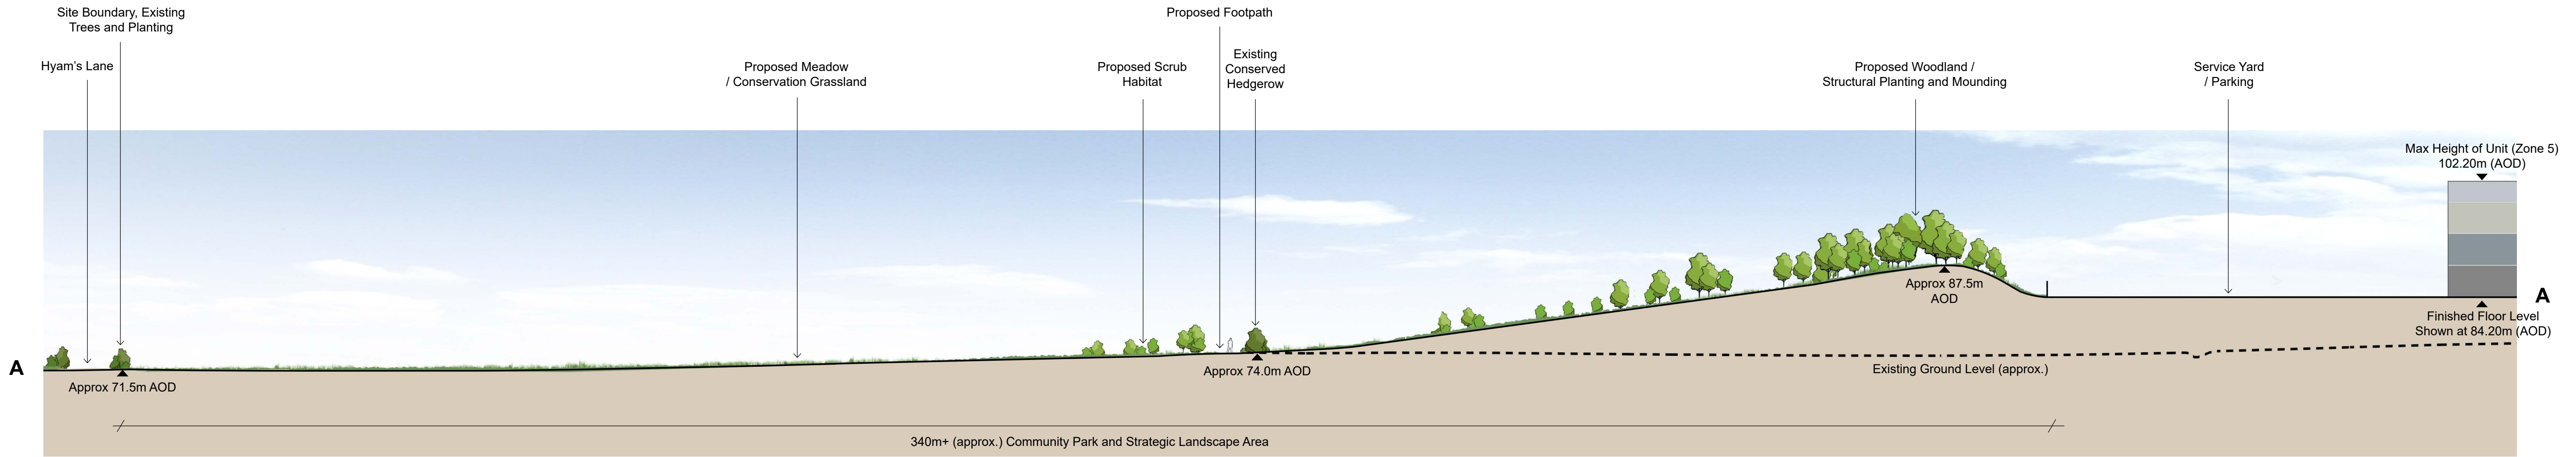

SECTION A
1:500 @ A1

Scale: 1:500 @ A1


0 10 20 30 40 50m

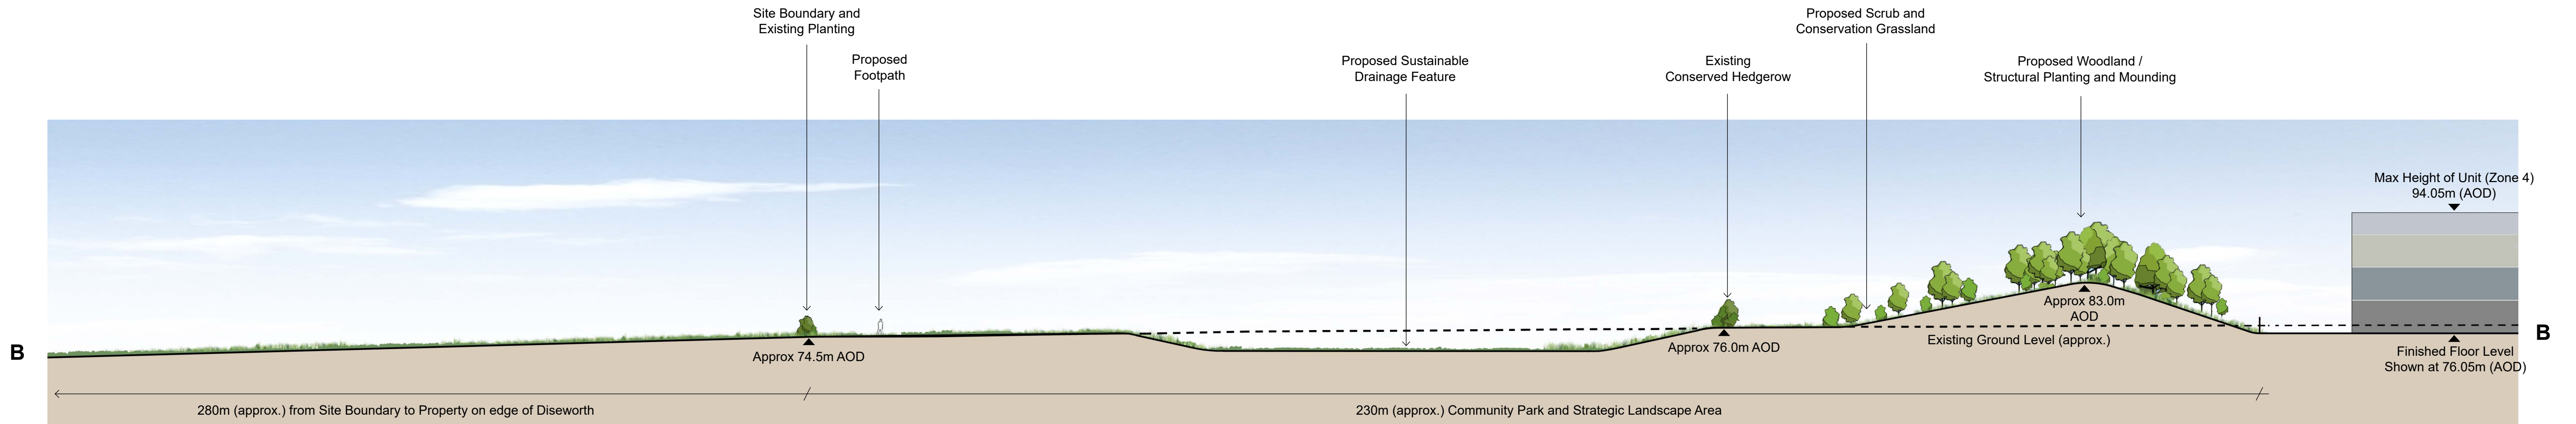

SECTION B
1:500 @ A1

Scale: 1:500 @ A1



0 10 20 30 40 50m

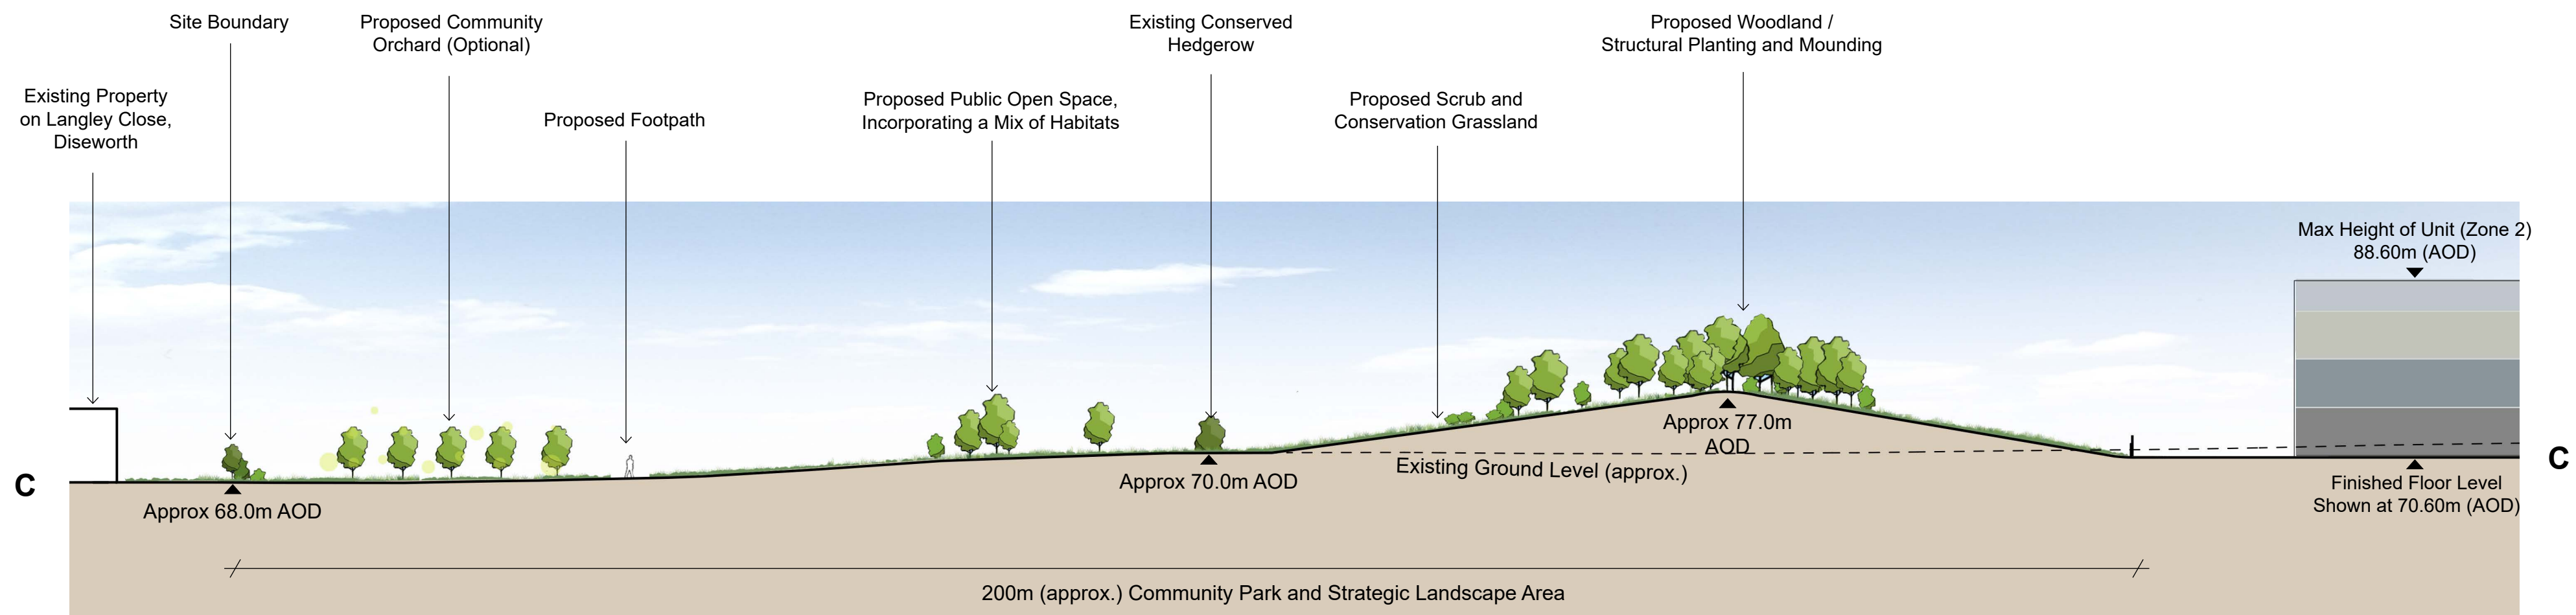


SECTION C
1:500 @ A1

Scale: 1:500 @ A1



0 10 20 30 40 50m

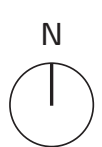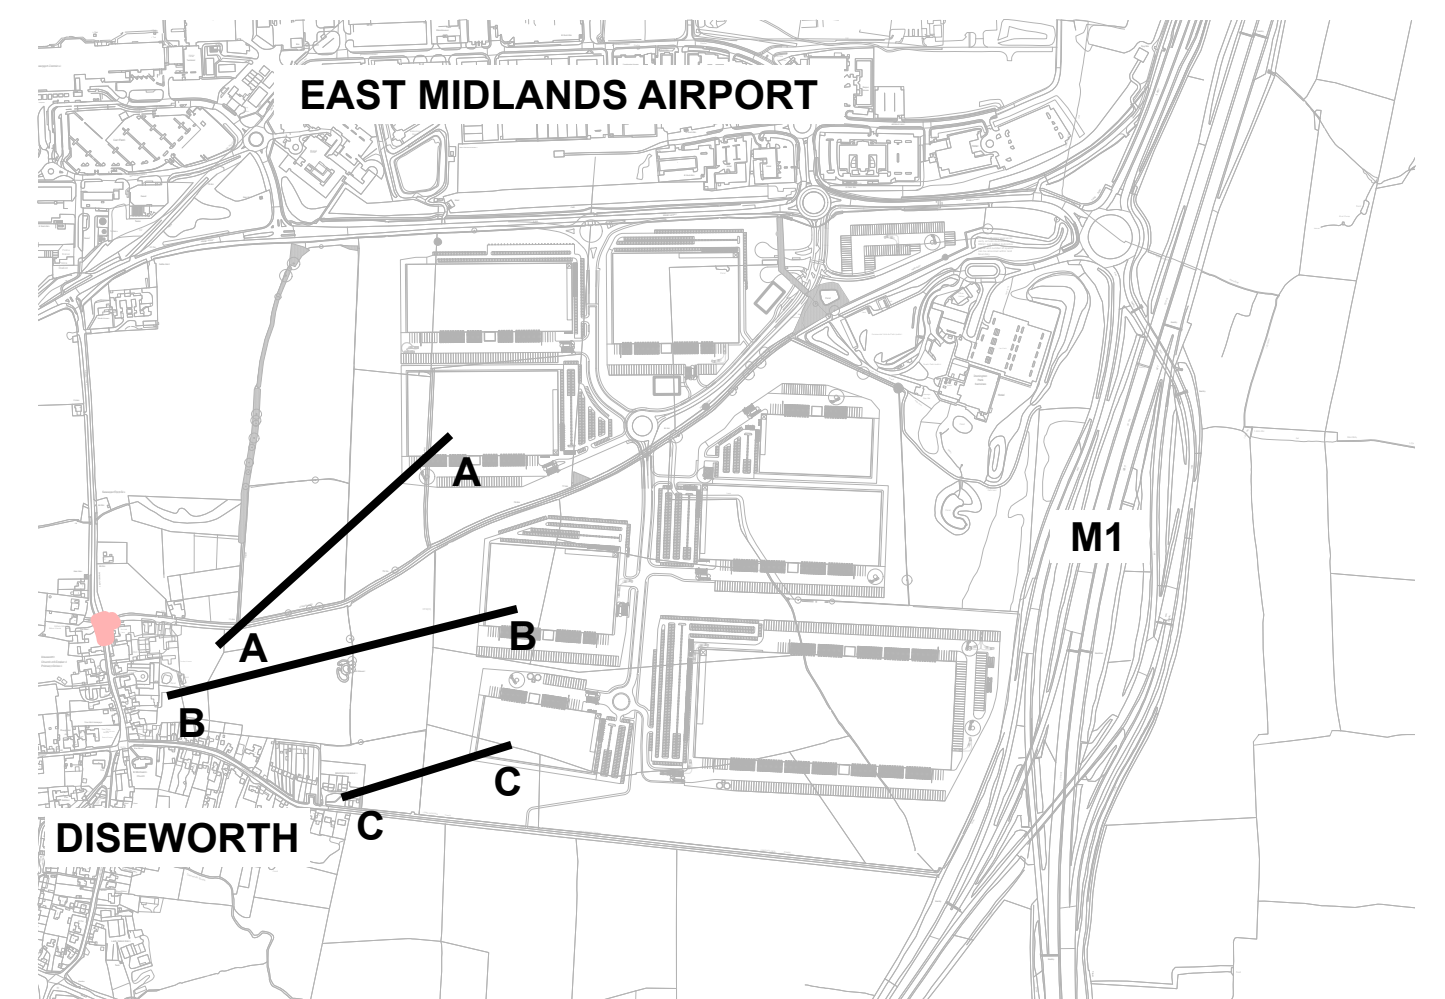

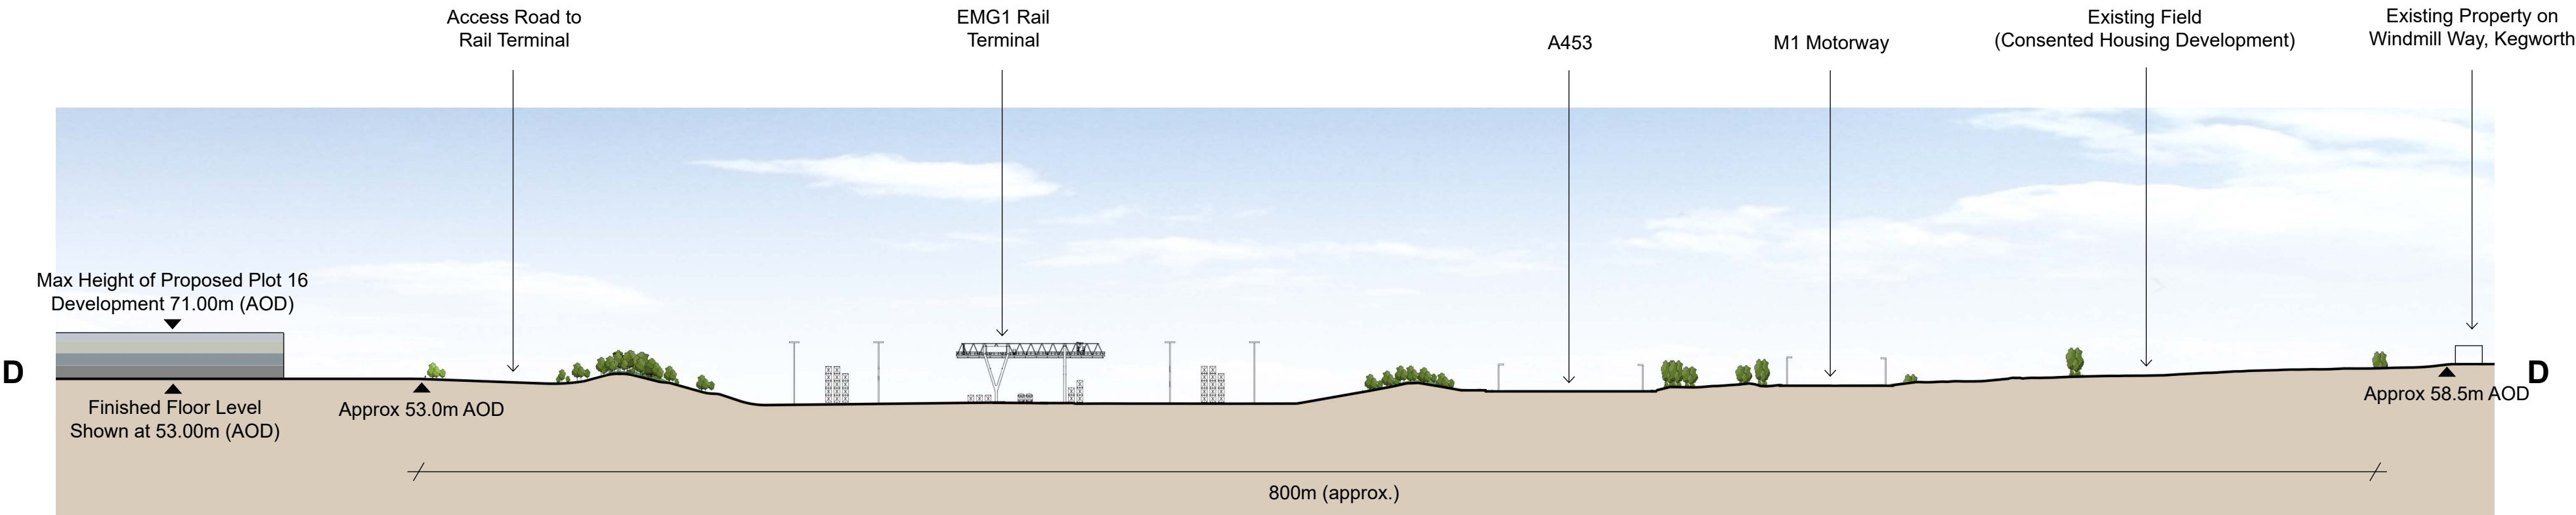



SECTION D
1:2000 @ A1

Scale: 1:2000 @ A1

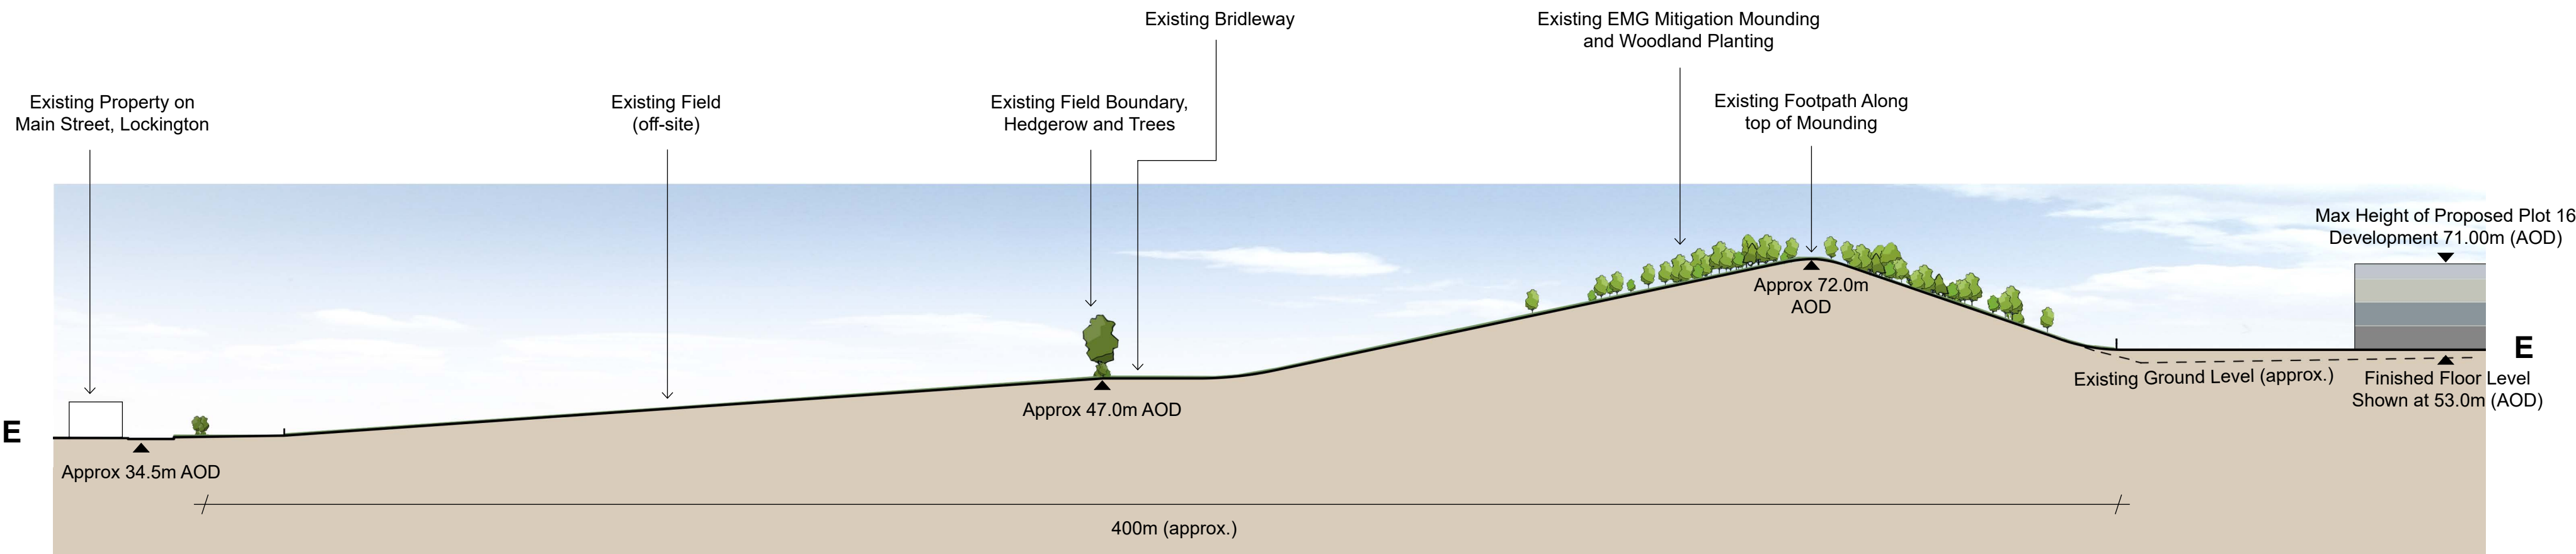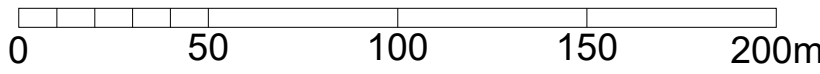



SECTION E
1:1000 @ A1


Scale: 1:1000 @ A1

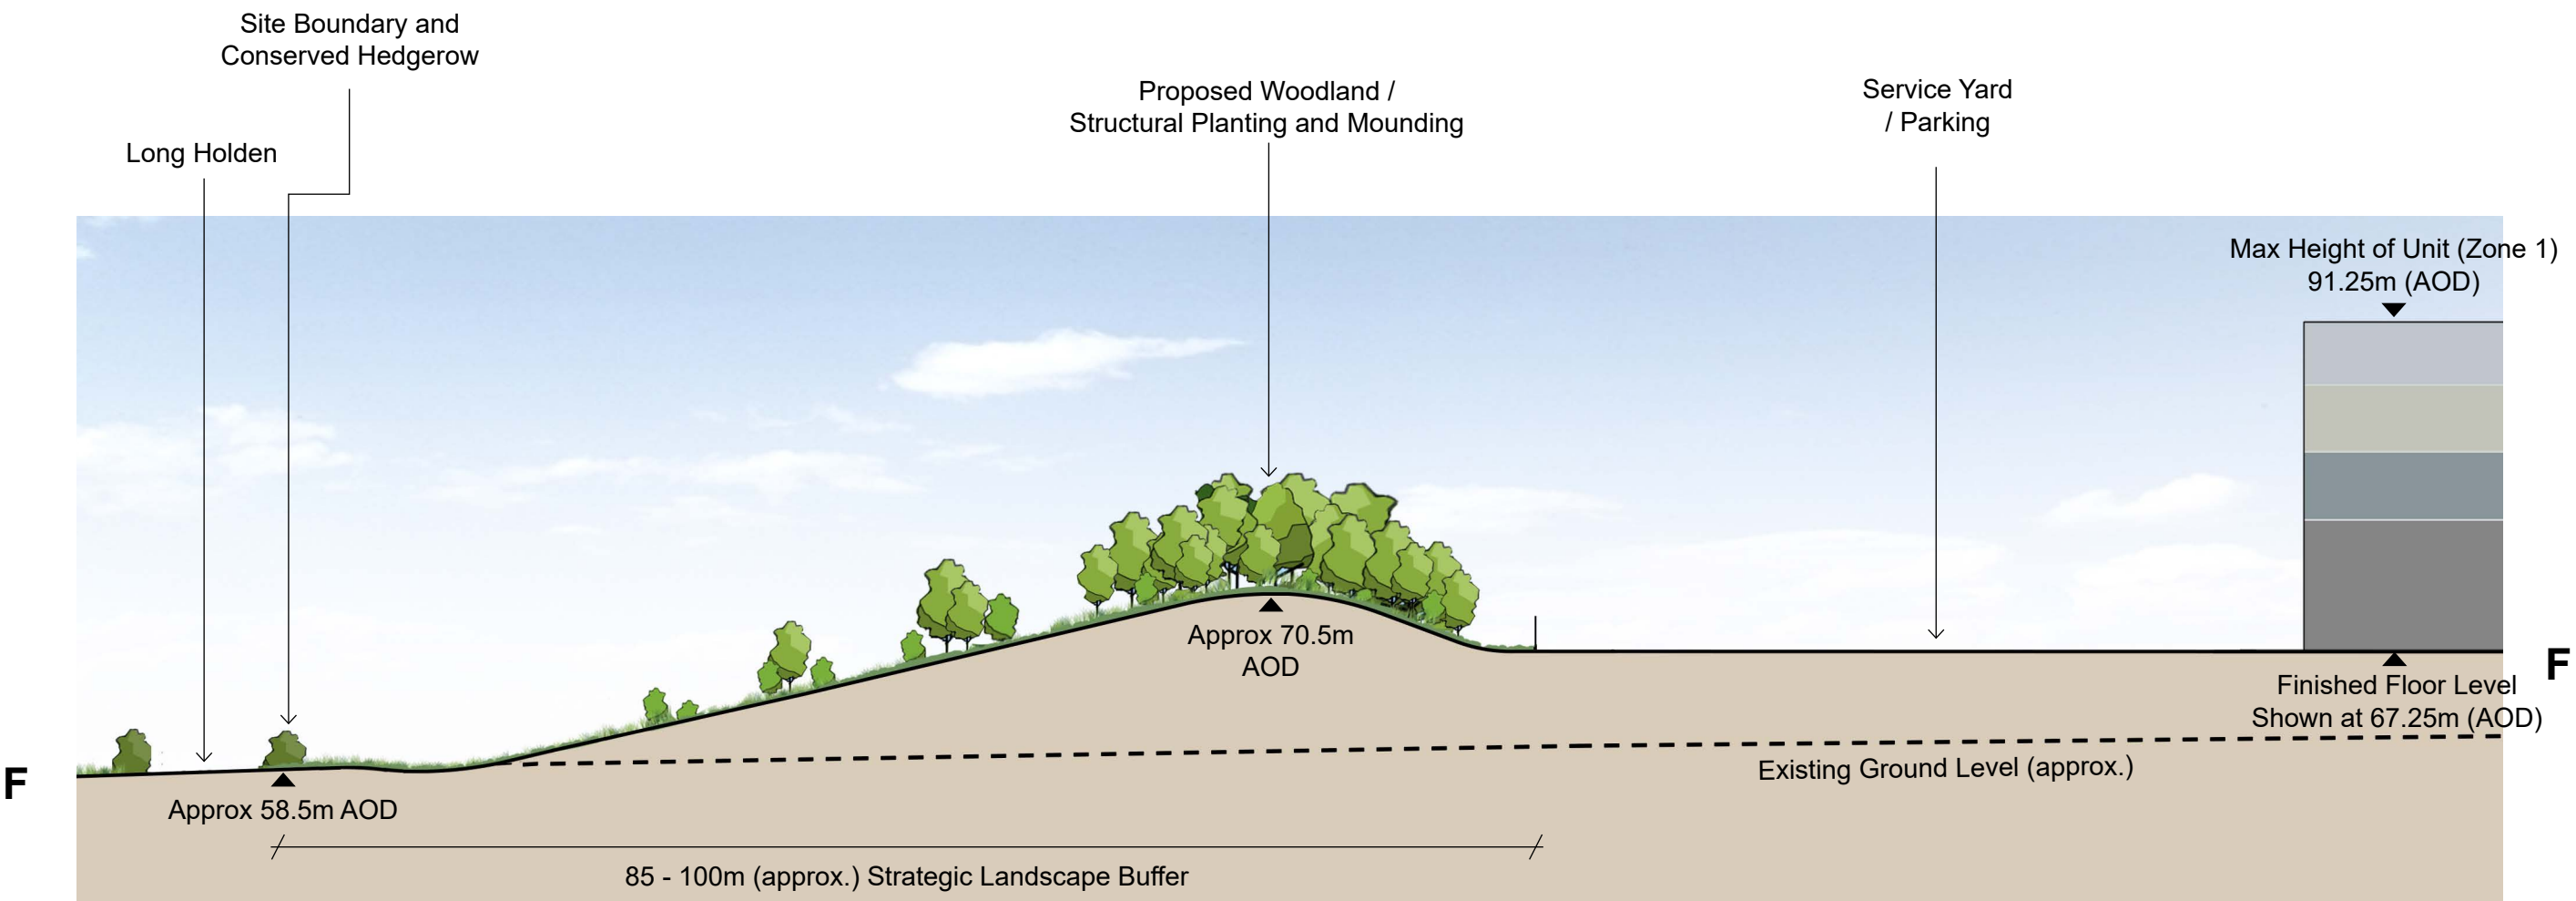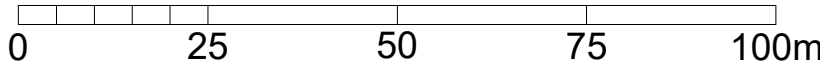

SECTION F
1:500 @ A1


Scale: 1:500 @ A1

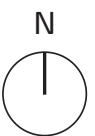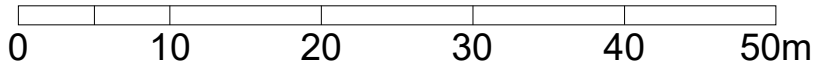

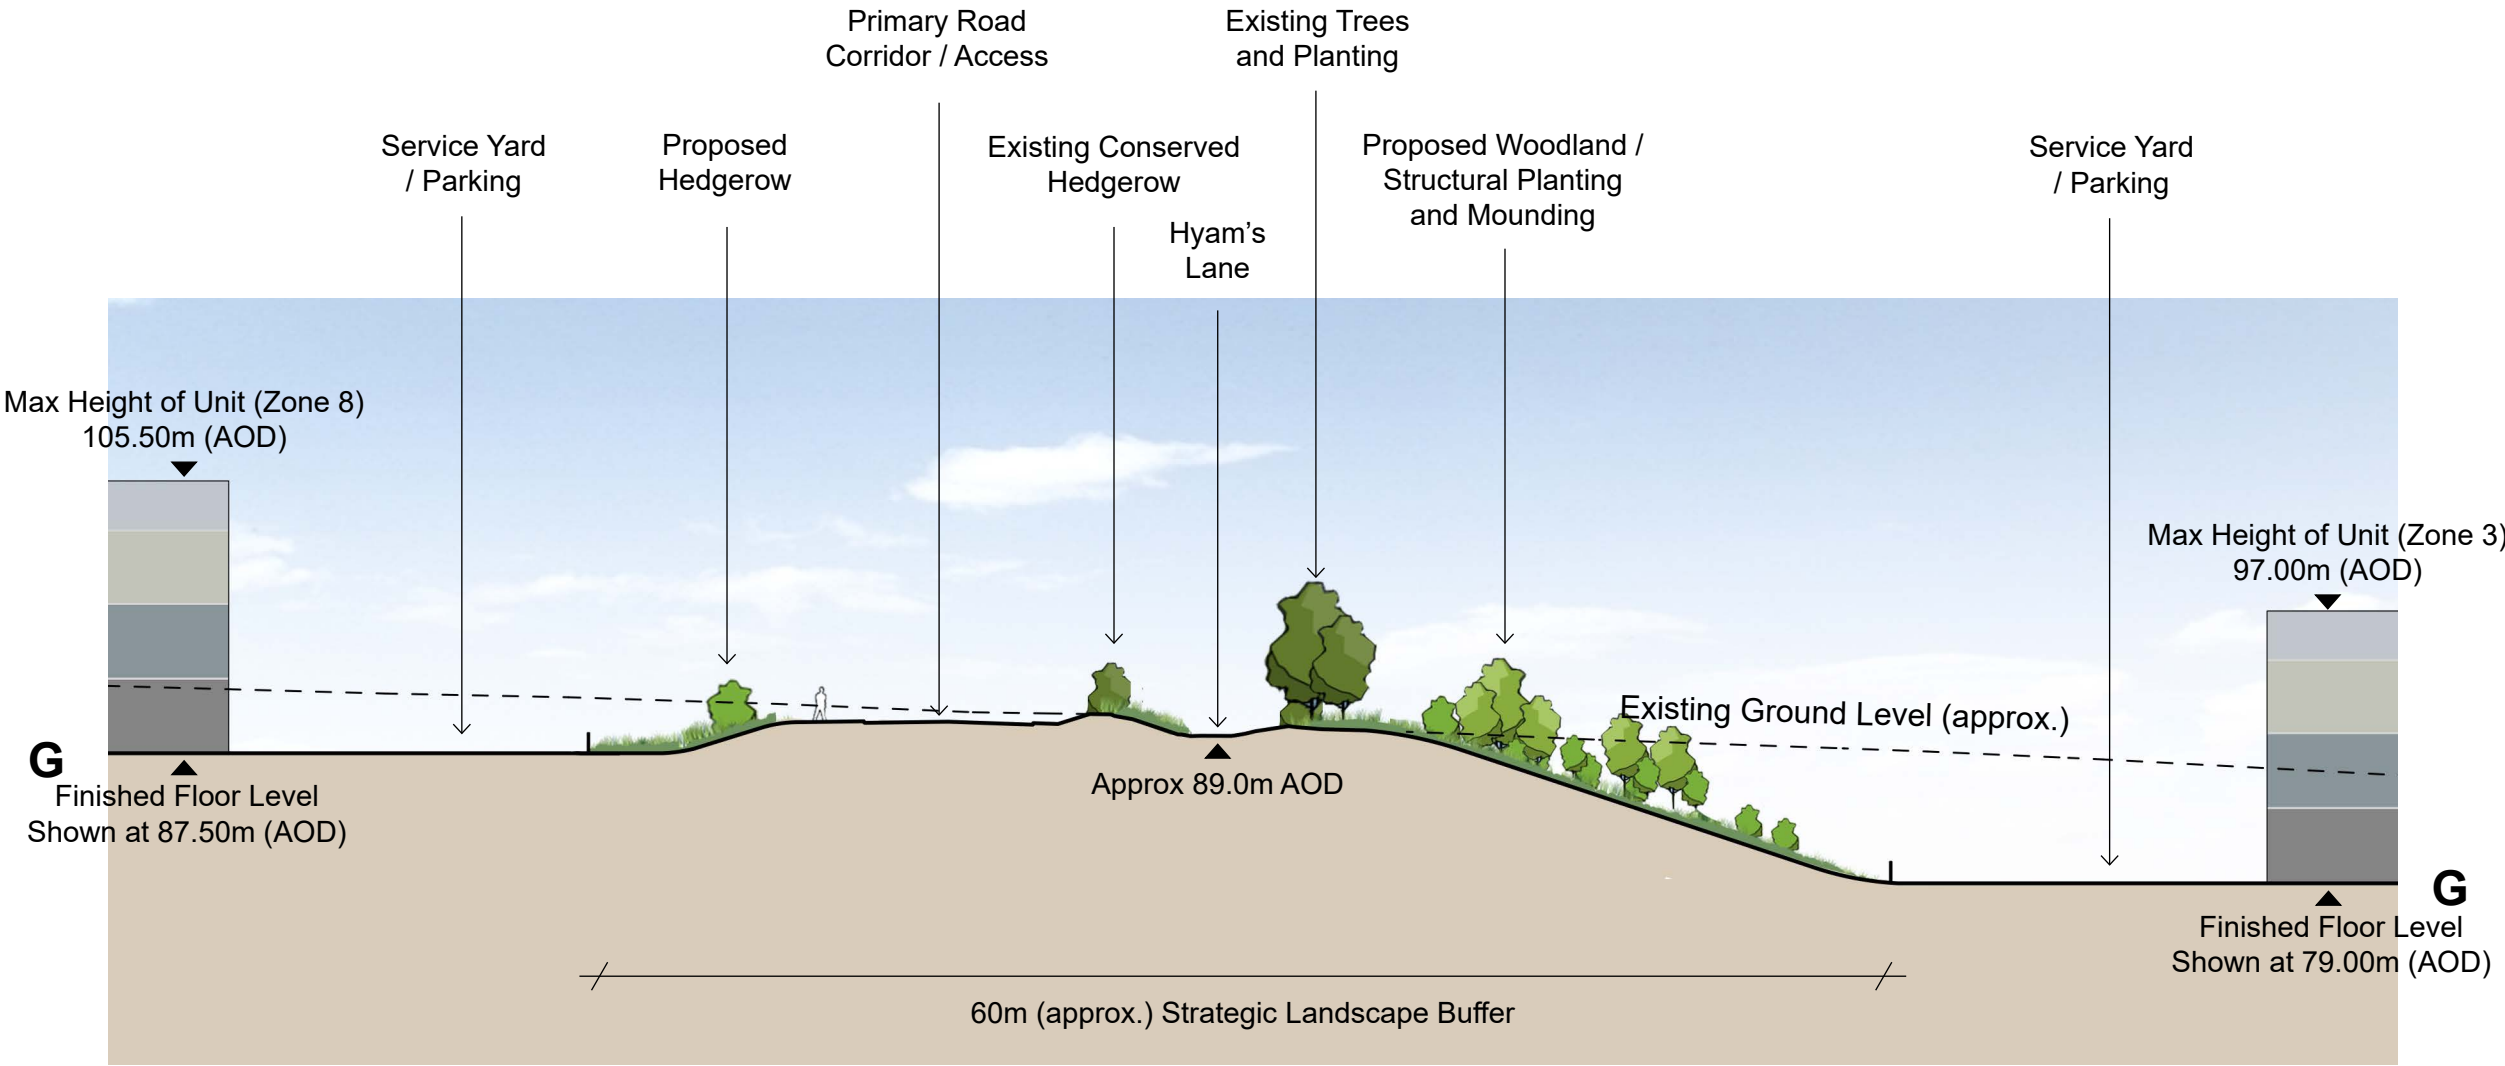


SECTION G
1:500 @ A1

Scale: 1:500 @ A1

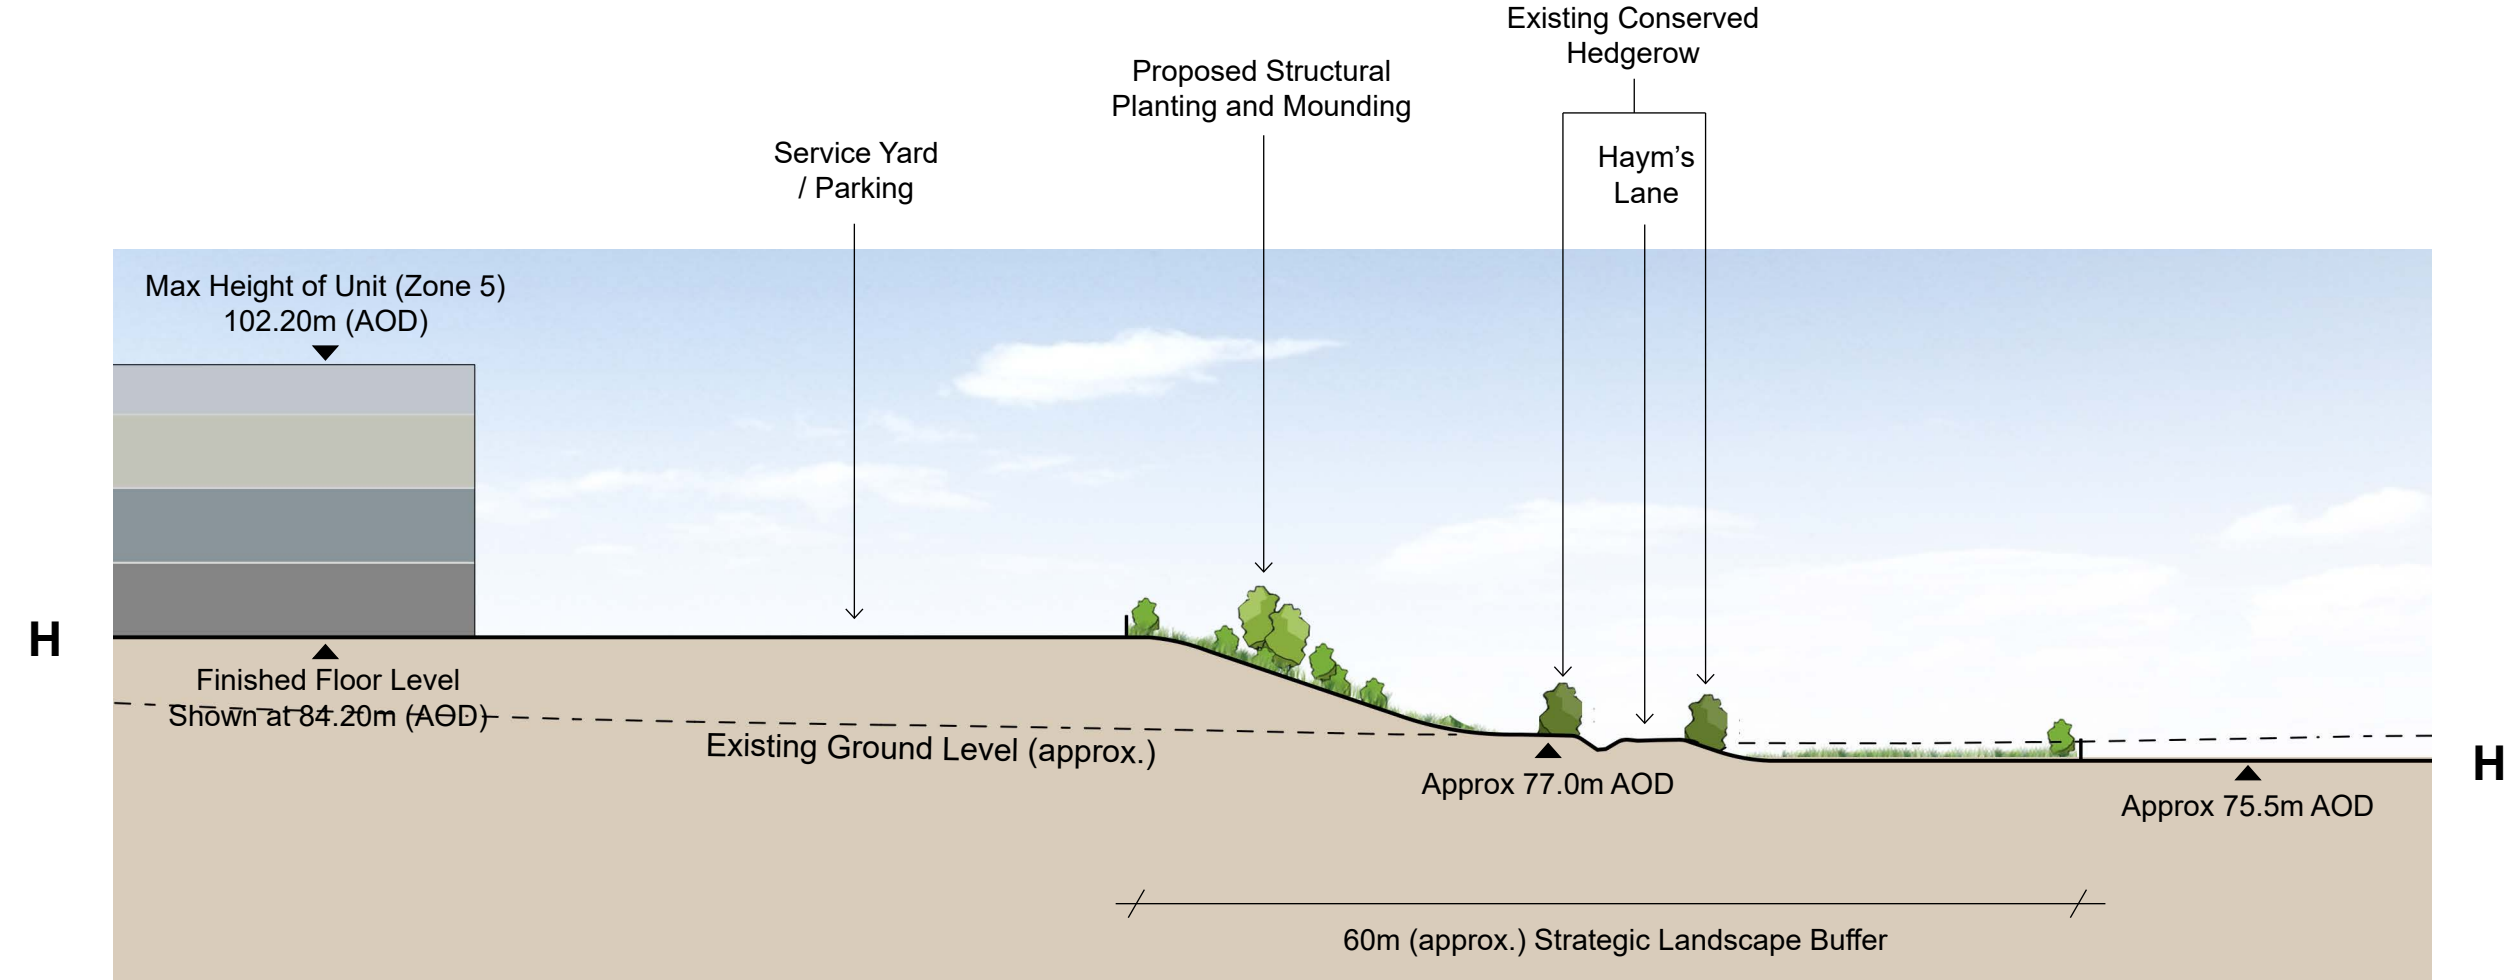

SECTION H
1:500 @ A1

Scale: 1:500 @ A1

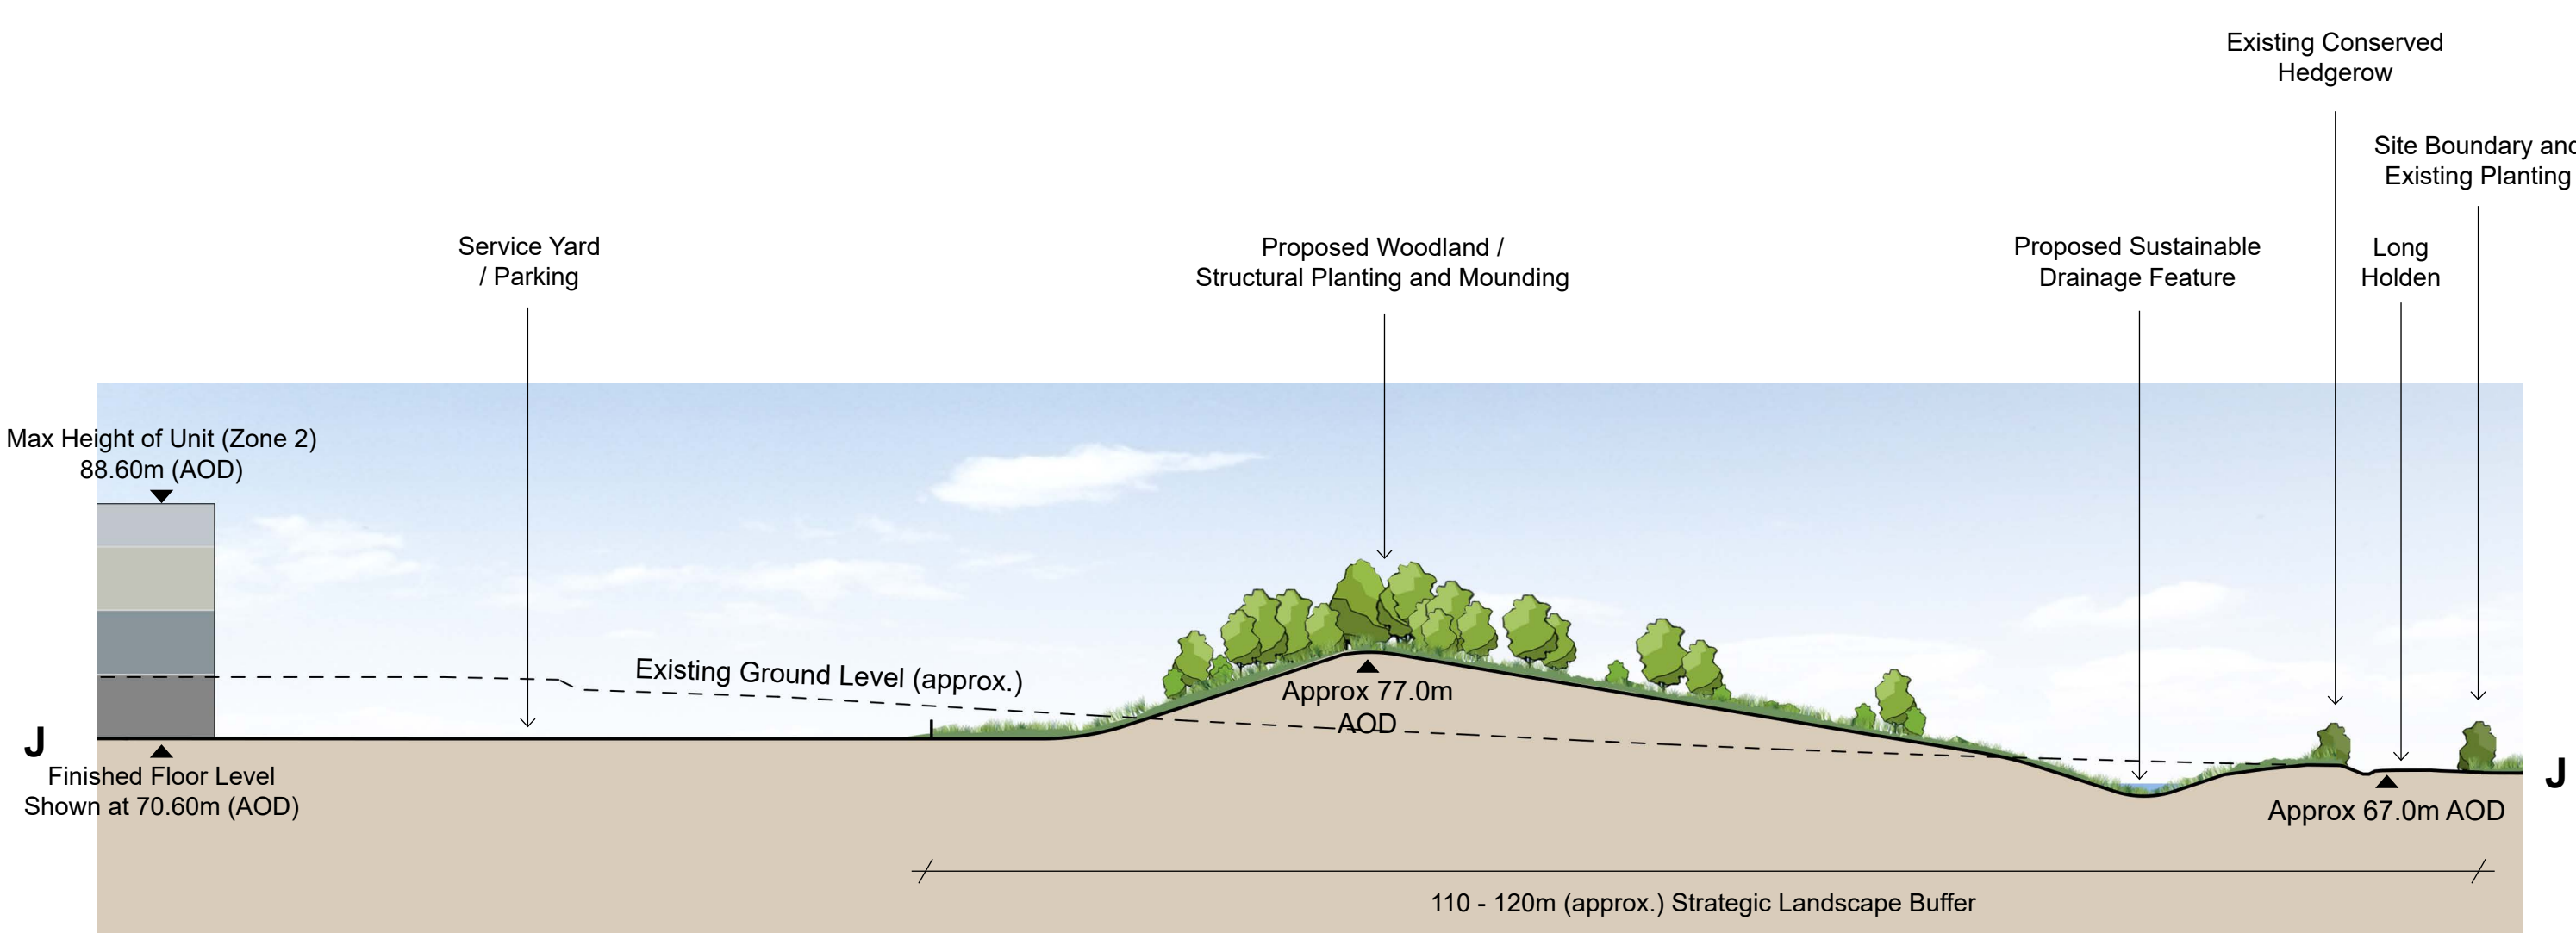

SECTION J
1:500 @ A1

Scale: 1:500 @ A1

