MULTI-STEM TREE PLANTING ADJACENT TO ATTENUATION BASINS

ATTENUATION BASINS WITH WETLAND GRASSLAND HABITAT

GATE/ BARRIER ACCESS CONTROL AS APPROPRIATE TO LOCALITY

INTERPRETATION AND SIGNAGE TO ASSIST PEDESTRIAN NAVIGATION

BENCH/ PICNIC TABLE FURNITURE TO COMMUNITY PARK AND APPROPRIATE LOCATIONS ALONG PUBLIC ACCESS ROUTES ALONG WITH LITTER BIN/ DOG BIN PROVISION

LANDSCAPED BUNDS WITH SCREEN PLANTING AND ATTENUATION BASINS WITH PUBLIC FOOTPATHS/ BRIDLEWAY ACCESS

ORCHARD TREE PLANTING WITHIN COMMUNITY PARK

Diseworth

Community Park Layout Plan
1:1500 Scale

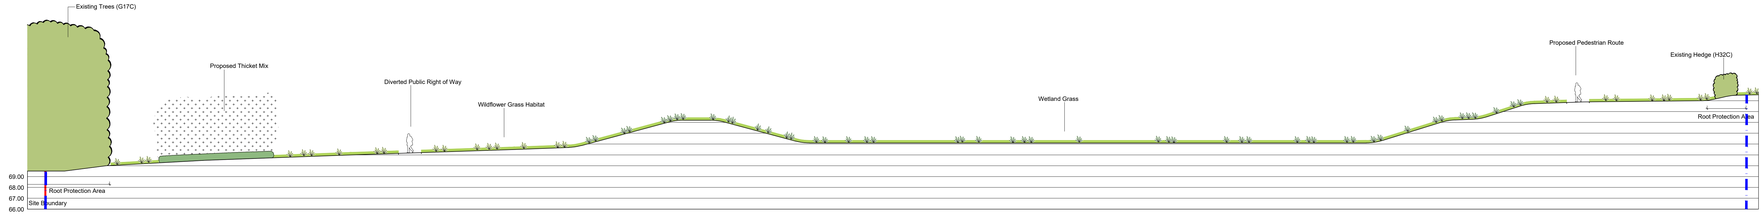

Section 1 - 1:200 Scale

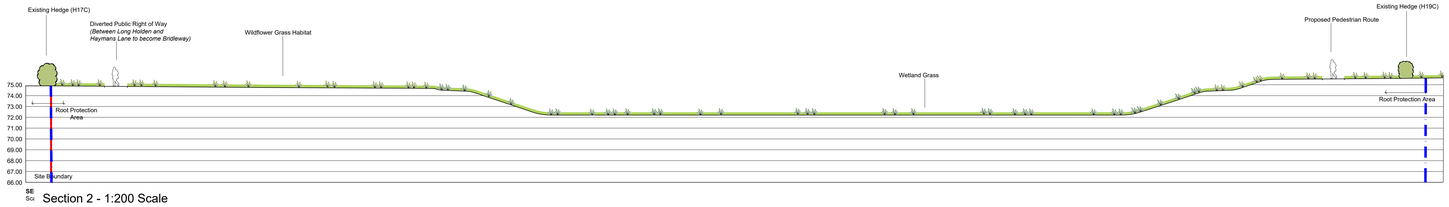

SE
Sc Section 2 - 1:200 Scale

Section 3 - 1:200 Scale

ECOLOGY/ HABITAL ENHANCEMENTS

h.

THICKET/ SCRUB PLANTING DISTRIBUTED ALONG LOWER SLOPES

FOOTPATH ACCESS AROUND PERIPHERY OF DEVELOPMENT PROVIDES CONNECTIVITY TO WIDER FOOTPATH NETWORK

PERMEABLE CAR PARK SURFACING