Section G-G (M1 Northbound to A50 Westbound Interchange Link)
Scale: H 1:100, V 1:100 Datum 40.000

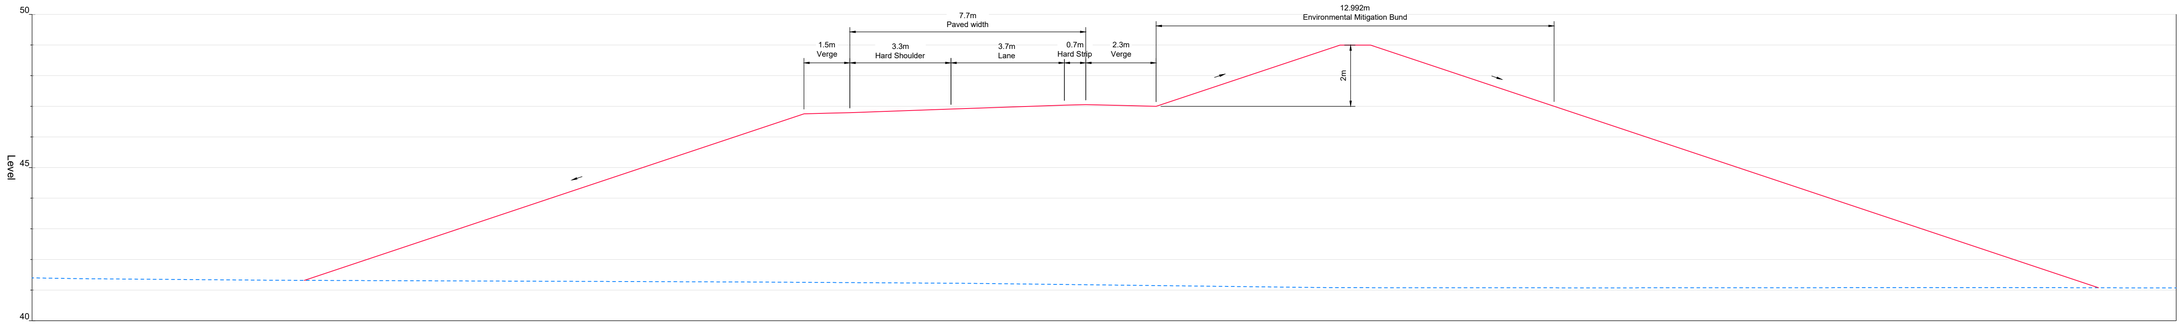

Section H-H (M1 Northbound to A50 Westbound Interchange Link)
Scale: H 1:100, V 1:100 Datum 43.000

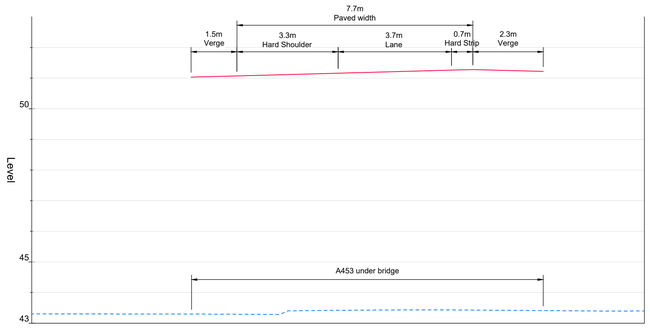

Section I-I (M1 Northbound to A50 Westbound Interchange Link)
Scale: H 1:100, V 1:100 Datum 39.000

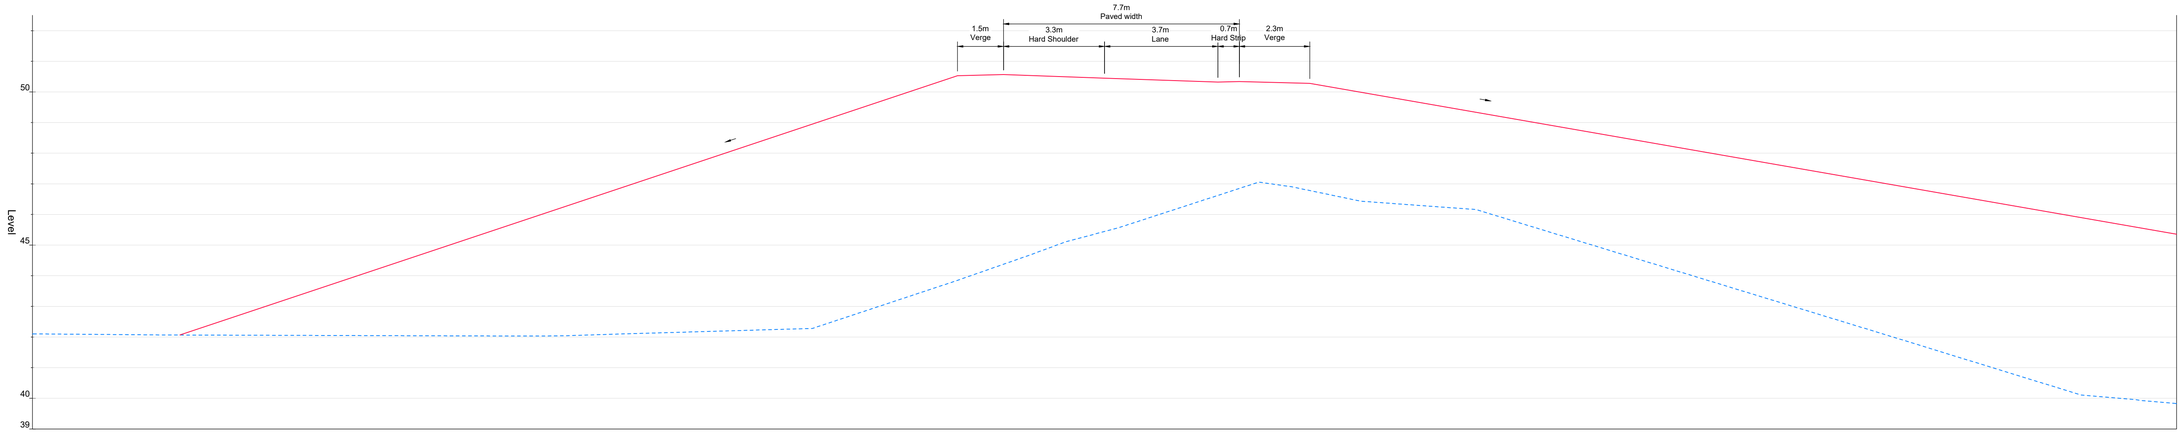

Section J-J (A50 Westbound Interchange Link)
Scale: H 1:100, V 1:100 Datum 31.000

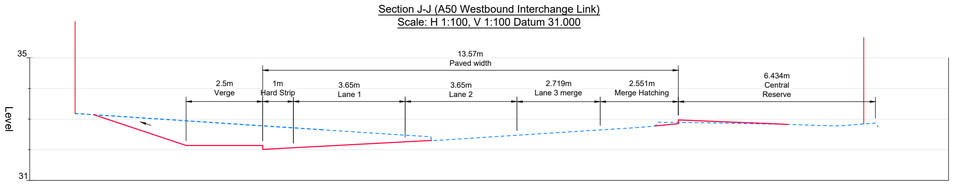

Section K-K (A50 Eastbound Interchange Link)
Scale: H 1:100, V 1:100 Datum 29.500

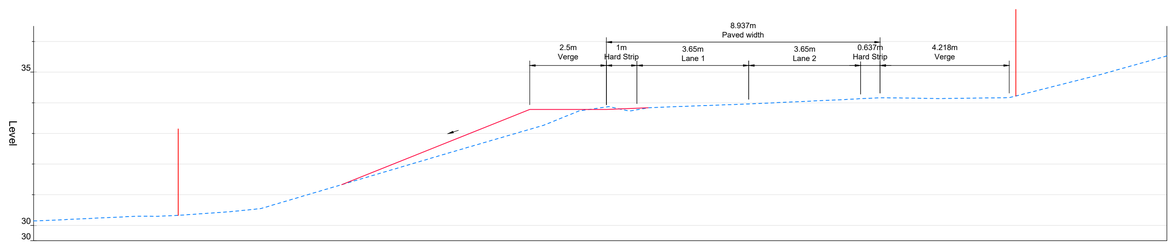

Section L-L (A50 Eastbound Interchange Link)
Scale: H 1:100, V 1:100 Datum 33.500

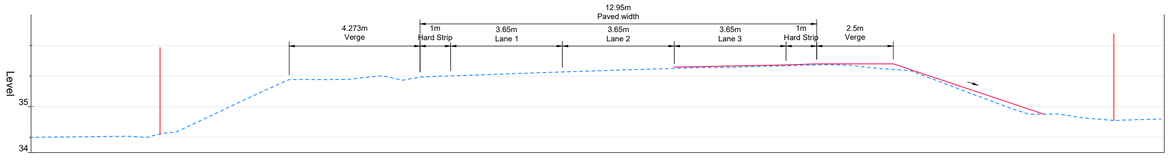

Legend

1. All dimensions in metres unless noted otherwise. All levels in metres unless noted otherwise.
2. The height of proposed bridges, embankments and depths of cuttings are indicative subject to the limits of deviation referred to in the order.
3. All structure positions and sizes shown are indicative only.
4. The proposed works including their specific alignment will be subject to detailed design within the limits of deviation identified on the works plans.

Proposed Ground level

Existing ground level

Highway Plans General Arrangements

Refer to document DCO 2.8A for:
- EMG2 Access
- Hyam's Lane

Refer to document DCO 2.8B for:
- Active Travel Link
- M1 Northbound to A50 Westbound Interchange Link
- L57 Shared Use Cycle Track

Refer to document DCO 2.8C for:
- M1 Northbound to A50 Westbound Interchange Link
- A50 Westbound Interchange Link
- A50 Eastbound to M1 J24 Interchange Link
- M1 Southbound to M1 J24 Interchange Link

Highway Plans Long Sections

Refer to document DCO 2.10A for:
- M1 Northbound to A50 Westbound Interchange Link
- A50 Westbound Interchange Link

Refer to document DCO 2.10B for:
- A50 Eastbound to M1 J24 Interchange Link
- M1 Southbound to M1 J24 Interchange Link

Refer to document DCO 2.10C for:
- Active Travel Link
- EMG2 Access
- L57 Shared Use Cycle Track

Refer to document DCO 2.10D for:
- Hyam's Lane

A453 Bridge Plan

Refer to document DCO 2.11

Rev	Date	Details of issue / revision	Drw	Rev
P02	31.07.25	Issued for DCO Submission	JFP	SRH
P01	27.06.25	Issued for information	MS	SRH

ISSUES & REVISIONS

SEGRO

THE EAST MIDLANDS GATEWAY PHASE 2 AND HIGHWAY ORDER 202[ ]

Drawing Title

HIGHWAY PLANS CROSS SECTIONS SHEET 3 OF 3

Scale	1:100	Drawn	M.S
Size	A1	Reviewed	S.H

Regulation: **6(2)**

Document: **DCO 2.9C**

Drawing Status: **DCO SUBMISSION**

Drawing No.: **EMG2-BWB-HGN-XX-DR-H-0133**

Revision: **P02**

J:\2022\220500-East Midlands Gateway Phase 2\Project\Delivery\01-WIP\Drawings\EMG2-BWB-HGN-XX-DR-H-0131to0133_Document DCO 2.9_EMG2 Highway Plans Cross Sections.dwg